


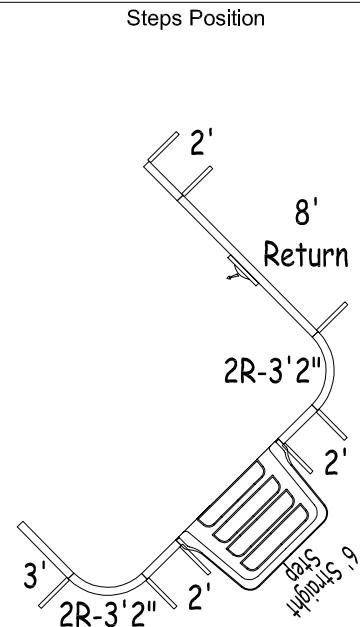


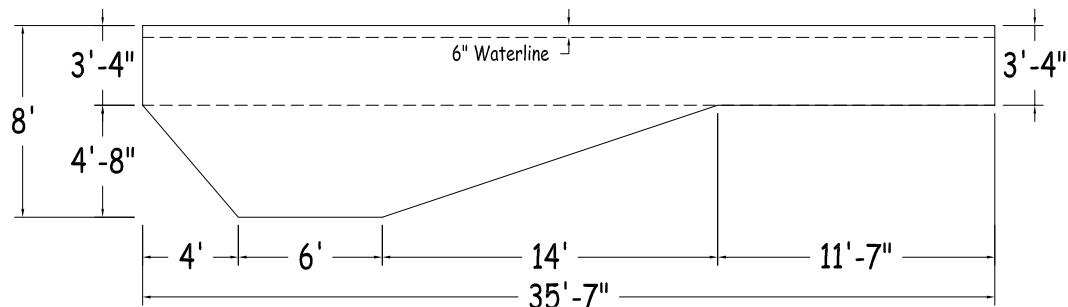

Step Option 1

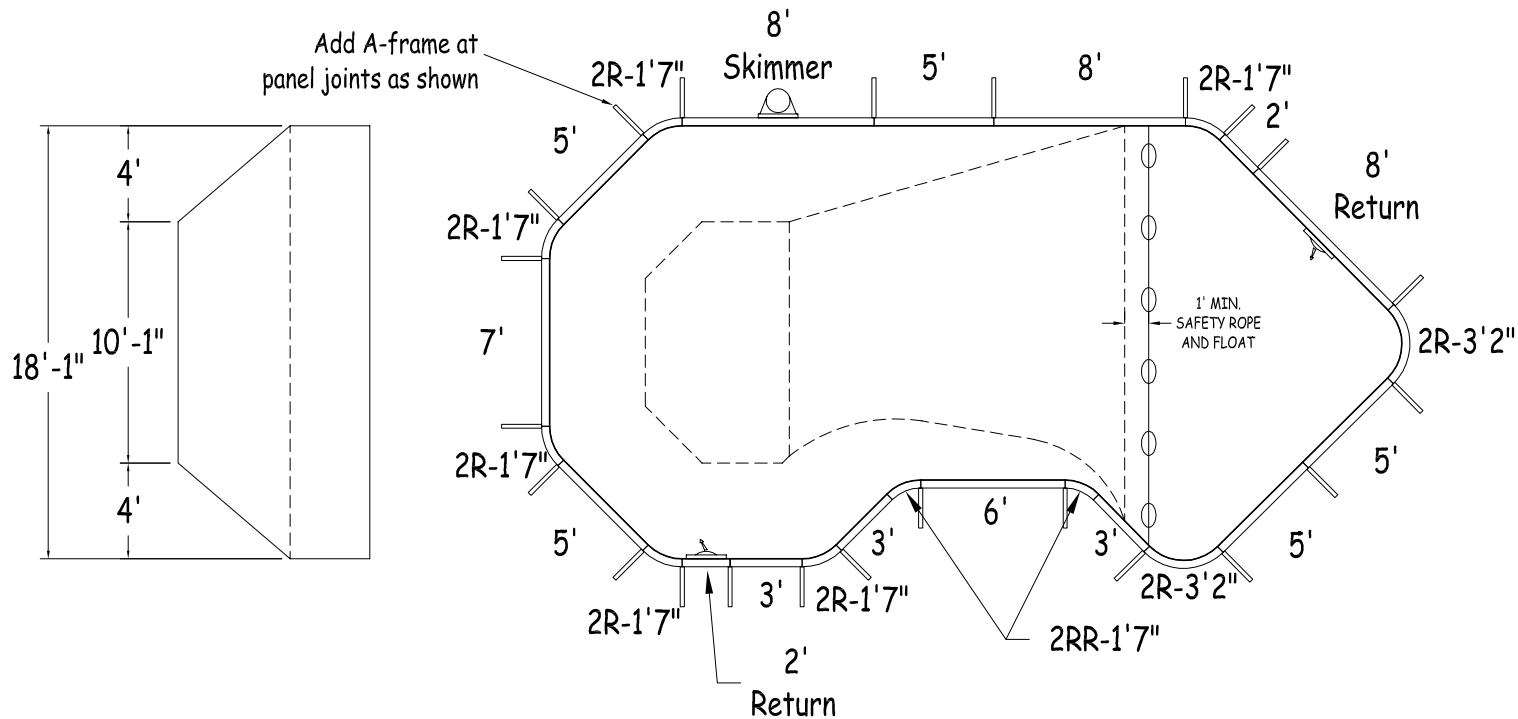

Step Option 2

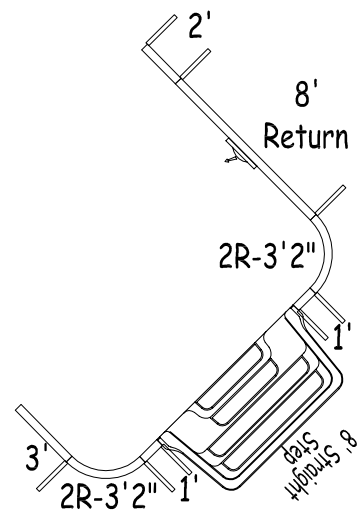

CERT# ESR-2782

KAFKO
POOL PRODUCTS

MEXICO 18' x 36' LEFT

STEEL	PERIMETER:	93'-11"	VOLUME (US Gal):	18 500
DWG #:	AREA (SqFt):	517	VOLUME (Litres):	70 000
KAMC24S1836L10	LINER AREA (SqFt):	643	DATE:	01/Jan/2010
PART# :	SAFETY COVER (SqFt):	755	SCALE:	1/8" = 1'-0"
MC24S1836				



Feet First


MEETS DEPTH AND SHAPE MINIMUM STANDARD ANSI/NSPI5-2003

DIVING/SLIDING EQUIPMENT SHALL BE DESIGNED FOR SWIMMING POOLS AND SHALL BE INSTALLED IN ACCORDANCE WITH THE DIVING/SLIDING EQUIPMENT MANUFACTURER'S SPECIFICATIONS. PLEASE CONTACT THE DIVING/SLIDING EQUIPMENT MANUFACTURER FOR THEIR SPECIFICATIONS.

MEXICO

SHEET: 1 OF 2


Diagonals		4 To 17	35'-4"
S1To S2	16'-5 3/4"	5 To 17	35'-0 1/2"
S2To H1	22'-10 1/4"	8 To 18	31'-2 3/4"
H1To H2	18'-0 3/4"	8 To 20	27'-8 1/2"
H2To S1	21'-7 1/2"	9 To 20	24'-1 3/4"
1 To 7	17'-6 1/2"	10To 20	22'-9 1/4"
1 To 8	18'-0 3/4"	11To 20	19'-9 1/2"
1 To 9	18'-9"	12To 20	18'-5 1/2"
1 To 10	18'-7 1/2"	13To 19	15'-7"
1 To 11	17'-7"	13To 20	15'-7 1/4"
1 To 12	17'-9 3/4"	14To 18	14'-3 3/4"
1 To 16	28'-5"	14To 19	15'-7 1/2"
1 To 17	31'-3 1/4"	14To 20	15'-9 1/2"
2 To 6	13'-10"	15To 17	12'-2"
2 To 7	16'-10 3/4"	15To 18	14'
2 To 8	17'-6 1/2"	15To 19	17'-2 1/2"
3 To 5	8'-5 1/4"	16To 18	12'-2"
3 To 6	9'-10"		
3 To 7	13'-10"		
4 To 6	8'-5 1/4"		

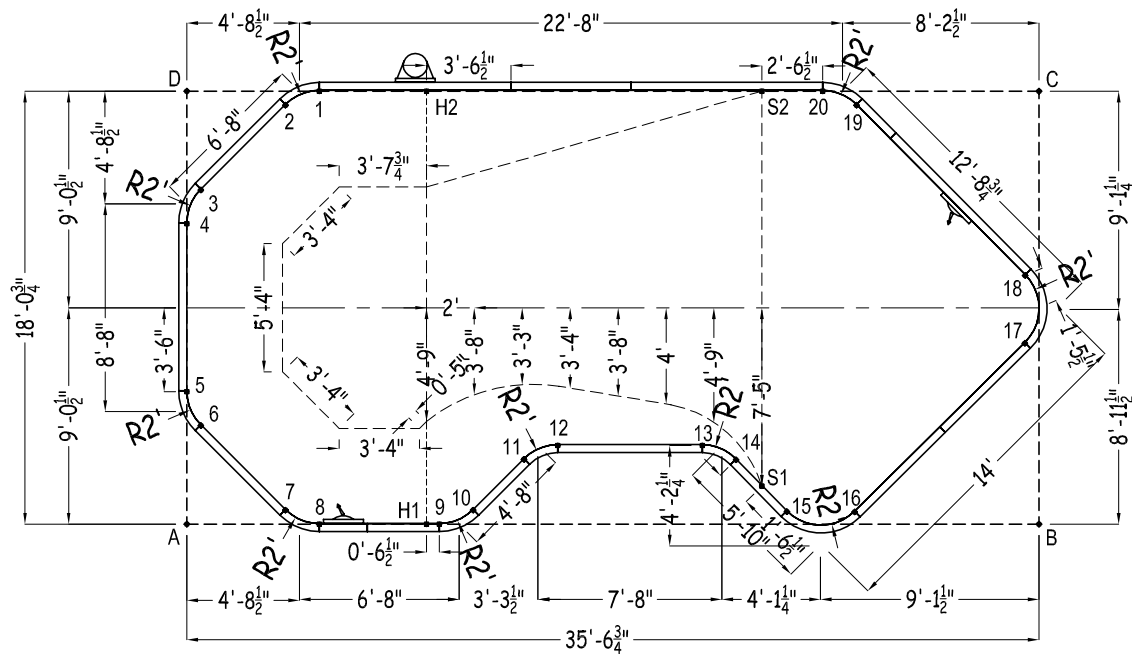



2010

Part number	Description	Qty		
		No Step	Option 1	Option 2
ST0960002X	8' Straight Plain	1	1	1
ST0960002*	8' Straight Skimmer	1	1	1
ST0960002*	8' Straight Return	1	1	1
ST0840002X	7' Straight Plain	1	1	1
ST0720001X	6' Straight Plain	1	1	1
ST0600001X	5' Straight Plain	5	3	3
ST0360000X	3' Straight Plain	3	3	3
ST0240000X	2' Straight Plain	1	3	1
ST0240000*	2' Straight Return	1	1	1
ST0120000X	1' Straight Plain	-	-	2
CR0190240XX	2RR-1'7"	2	2	2
CN0190240XX	2R-1'7"	6	6	6
CN0380240XX	2R-3'2" Corner	2	2	2
XXX-XXX	Panel Brace	23	24	24
IPC-HDWSRT150	Hardware, Straight 150 Pack	2	2	2
IPC-STKPK25	Rebar Stake, 18" 25 Pack	2	3	3
	6ft Straight Step	-	1	-
	8ft Straight Step	-	-	1

	A	B	C	D
1	18'-10 3/4"	35'-0 1/2"	30'-0 1/4"	5'-6 1/2"
2	17'-11 1/2"	35'-11 3/4"	31'-5 1/2"	4'-2"
3	13'-11 1/2"	37'-8"	35'-2 3/4"	4'-2"
4	12'-6 1/2"	37'-8 1/2"	36'	5'-6 1/2"
5	5'-6 1/2"	36'	37'-8 1/2"	12'-6 1/2"
6	4'-2"	35'-2 3/4"	37'-8"	13'-11 1/2"
7	4'-2"	31'-5 1/2"	35'-11 3/4"	17'-11 1/2"
8	5'-6 1/2"	30'-0 1/4"	35'-0 1/2"	18'-10 3/4"
9	10'-6 1/2"	25'-0 1/4"	30'-10 1/2"	20'-11"
10	11'-11 1/2"	23'-7 1/2"	29'-4 1/2"	21'-2 1/4"
11	14'-4"	21'-8"	26'-5"	20'-10"
12	15'-10"	20'-4 1/4"	24'-11 1/4"	21'-4 3/4"
13	21'-9 1/4"	14'-5 1/4"	20'-4 3/4"	26'-1 1/4"
14	23'-1"	12'-11 1/4"	19'-11"	27'-7 1/4"
15	25'-0 1/2"	10'-6 1/2"	20'-5 1/2"	30'-7"
16	27'-10 1/2"	7'-8 1/2"	19'-2"	32'-11 1/4"
17	35'-9 1/4"	7'-7"	10'-6 1/2"	36'-6 1/4"
18	36'-6"	10'-4 3/4"	7'-8 1/2"	35'-9 3/4"
19	32'-11 1/2"	19'-0 3/4"	7'-7 3/4"	27'-11 1/2"
20	32'-1 1/4"	20'-2 1/2"	9'-0 1/4"	26'-6 1/2"
H1	10'	25'-6 3/4"	31'-3 3/4"	20'-7 3/4"
H2	20'-7 3/4"	31'-3 3/4"	25'-6 3/4"	10'
S1	24'-0 3/4"	11'-8"	20'-1 1/2"	29'-1 1/4"
S2	30'-0 1/2"	21'-5 1/2"	11'-6 3/4"	24'
A	-	35'-6 3/4"	39'-10 3/4"	18'-0 3/4"

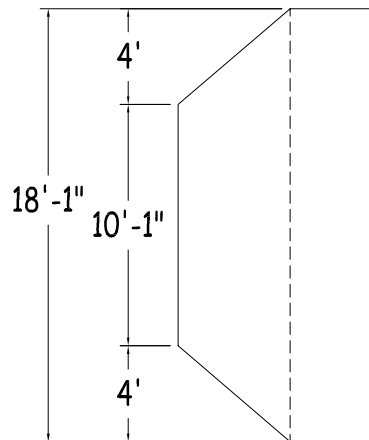

Add A-frame at panel joints as shown

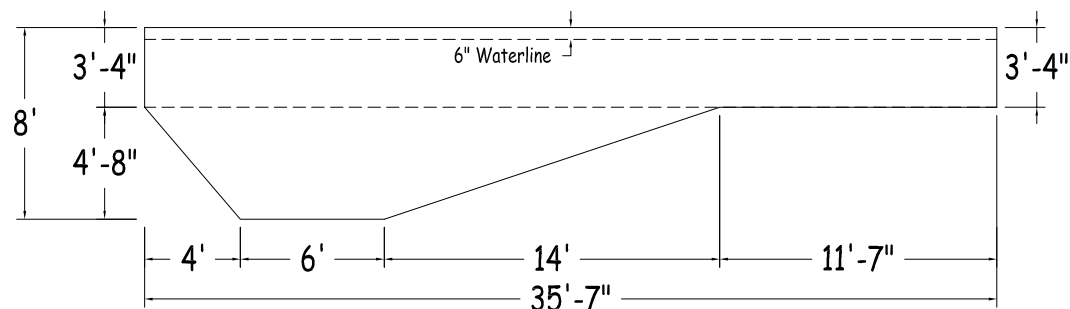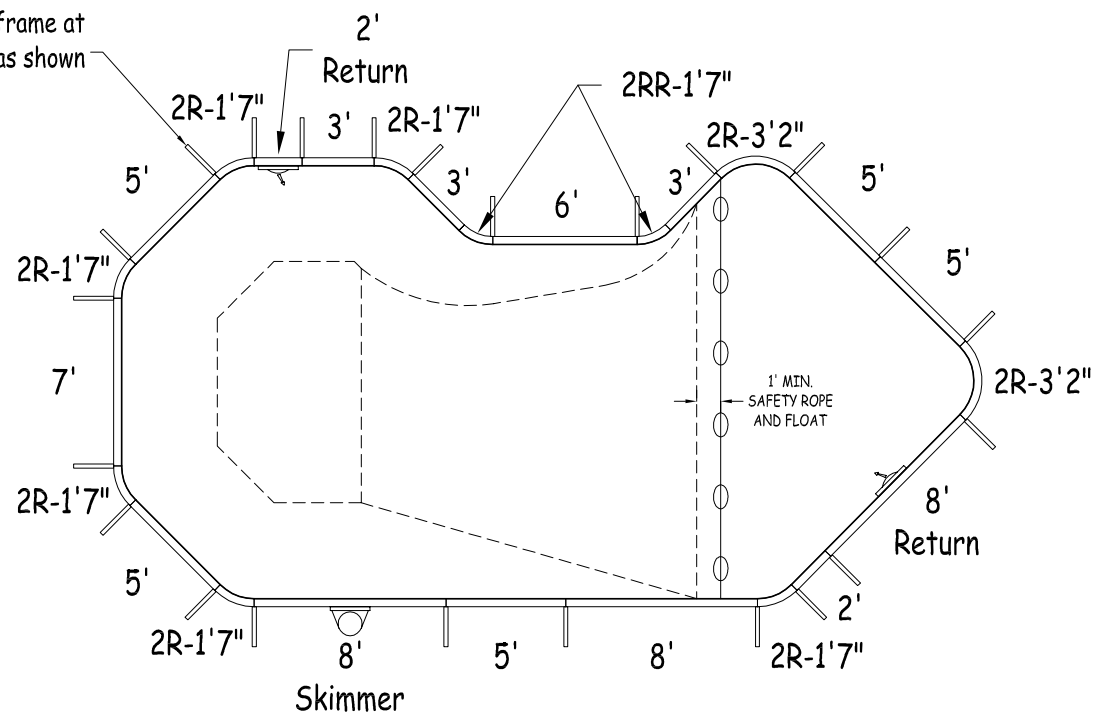

MEXICO 18' x 36' RIGHT


STEEL	PERIMETER:	93'-11"	VOLUME (US Gal):	18 500
DWG #:	AREA (SqFt):	517	VOLUME (Litres):	70 000
KAMC24S1836R10	LINER AREA (SqFt):	643	DATE:	01/Jan/2010
PART# :	SAFETY COVER (SqFt):	755	SCALE:	1/8" = 1'-0"
MC24S1836				




DIVING/SLIDING EQUIPMENT SHALL BE DESIGNED FOR SWIMMING POOLS AND SHALL BE INSTALLED IN ACCORDANCE WITH THE DIVING/SLIDING EQUIPMENT MANUFACTURER'S SPECIFICATIONS. PLEASE CONTACT THE DIVING/SLIDING EQUIPMENT MANUFACTURER FOR THEIR SPECIFICATIONS.

MEETS DEPTH AND SHAPE MINIMUM STANDARD ANSI/NSPI5-2003

Steps Position

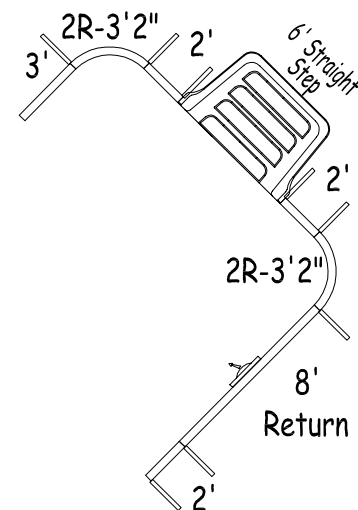


Step Option 1

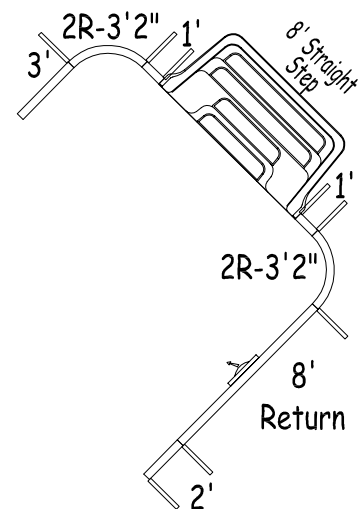

Step Option 2

MEXICO

Diagonals	4 To 17	35'-4"
S1To S2	16'-5 3/4"	5 To 17 35'-0 1/2"
S2To H1	22'-10 1/4"	8 To 18 31'-2 3/4"
H1To H2	18'-0 3/4"	8 To 20 27'-8 1/2"
H2To S1	21'-7 1/2"	9 To 20 24'-1 3/4"
1 To 7	17'-6 1/2"	10To 20 22'-9 1/4"
1 To 8	18'-0 3/4"	11To 20 19'-9 1/2"
1 To 9	18'-9"	12To 20 18'-5 1/2"
1 To 10	18'-7 1/2"	13To 19 15'-7"
1 To 11	17'-7"	13To 20 15'-7 1/4"
1 To 12	17'-9 3/4"	14To 18 14'-3 3/4"
1 To 16	28'-5"	14To 19 15'-7 1/2"
1 To 17	31'-3 1/4"	14To 20 15'-9 1/2"
2 To 6	13'-10"	15To 17 12'-2"
2 To 7	16'-10 3/4"	15To 18 14'
2 To 8	17'-6 1/2"	15To 19 17'-2 1/2"
3 To 5	8'-5 1/4"	16To 18 12'-2"
3 To 6	9'-10"	
3 To 7	13'-10"	
4 To 6	8'-5 1/4"	

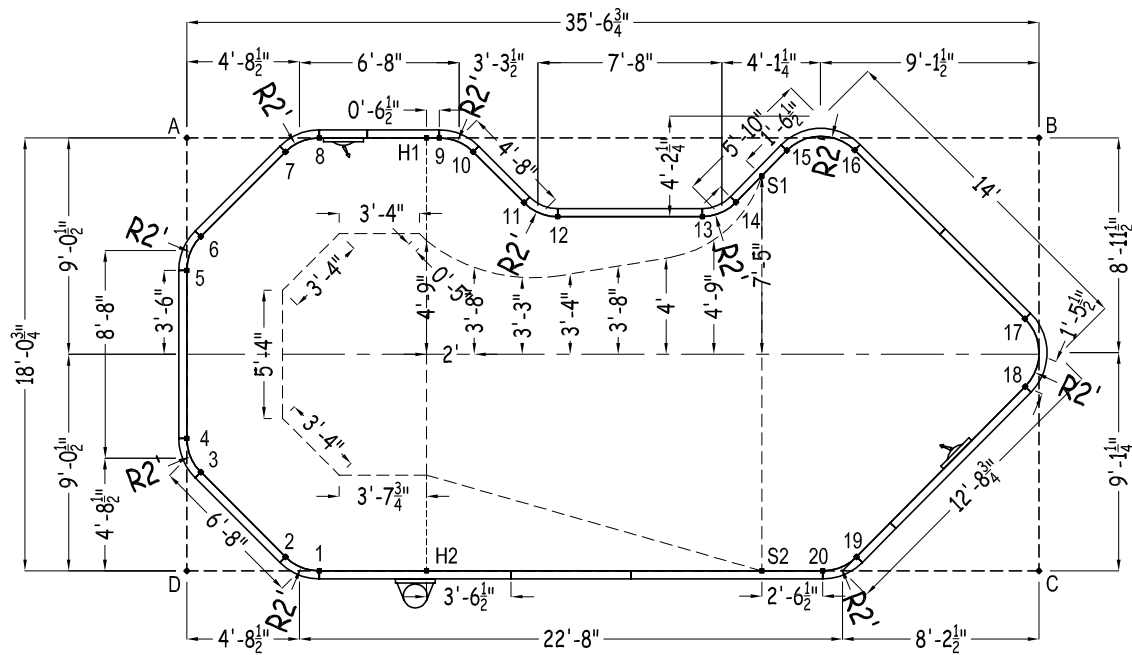

2010

Part number	Description	Qty		
		No Step	Option 1	Option 2
ST0960002X	8' Straight Plain	1	1	1
ST0960002*	8' Straight Skimmer	1	1	1
ST0960002*	8' Straight Return	1	1	1
ST0840002X	7' Straight Plain	1	1	1
ST0720001X	6' Straight Plain	1	1	1
ST0600001X	5' Straight Plain	5	3	3
ST0360000X	3' Straight Plain	3	3	3
ST0240000X	2' Straight Plain	1	3	1
ST0240000*	2' Straight Return	1	1	1
ST0120000X	1' Straight Plain	-	-	2
CR0190240XX	2RR-1'7"	2	2	2
CN0190240XX	2R-1'7"	6	6	6
CN0380240XX	2R-3'2" Corner	2	2	2
XXX-XXX	Panel Brace	23	24	24
IPC-HDWSTR150	Hardware, Straight 150 Pack	2	2	2
IPC-STKPK25	Rebar Stake, 18" 25 Pack	2	2	2
	6ft Straight Step	-	1	-
	8ft Straight Step	-	-	1

	A	B	C	D
1	18'-10 3/4"	35'-0 1/2"	30'-0 1/4"	5'-6 1/2"
2	17'-11 1/2"	35'-11 3/4"	31'-5 1/2"	4'-2"
3	13'-11 1/2"	37'-8"	35'-2 3/4"	4'-2"
4	12'-6 1/2"	37'-8 1/2"	36'	5'-6 1/2"
5	5'-6 1/2"	36'	37'-8 1/2"	12'-6 1/2"
6	4'-2"	35'-2 3/4"	37'-8"	13'-11 1/2"
7	4'-2"	31'-5 1/2"	35'-11 3/4"	17'-11 1/2"
8	5'-6 1/2"	30'-0 1/4"	35'-0 1/2"	18'-10 3/4"
9	10'-6 1/2"	25'-0 1/4"	30'-10 1/2"	20'-11"
10	11'-11 1/2"	23'-7 1/2"	29'-4 1/2"	21'-2 1/4"
11	14'-4"	21'-8"	26'-5"	20'-10"
12	15'-10"	20'-4 1/4"	24'-11 1/4"	21'-4 3/4"
13	21'-9 1/4"	14'-5 1/4"	20'-4 3/4"	26'-1 1/4"
14	23'-1"	12'-11 1/4"	19'-11"	27'-7 1/4"
15	25'-0 1/2"	10'-6 1/2"	20'-5 1/2"	30'-7"
16	27'-10 1/2"	7'-8 1/2"	19'-2"	32'-11 1/4"
17	35'-9 1/4"	7'-7"	10'-6 1/2"	36'-6 1/4"
18	36'-6"	10'-4 3/4"	7'-8 1/2"	35'-9 3/4"
19	32'-11 1/2"	19'-0 3/4"	7'-7 3/4"	27'-11 1/2"
20	32'-1 1/4"	20'-2 1/2"	9'-0 1/4"	26'-6 1/2"
H1	10'	25'-6 3/4"	31'-3 3/4"	20'-7 3/4"
H2	20'-7 3/4"	31'-3 3/4"	25'-6 3/4"	10'
S1	24'-0 3/4"	11'-8"	20'-1 1/2"	29'-1 1/4"
S2	30'-0 1/2"	21'-5 1/2"	11'-6 3/4"	24'
A	-	35'-6 3/4"	39'-10 3/4"	18'-0 3/4"